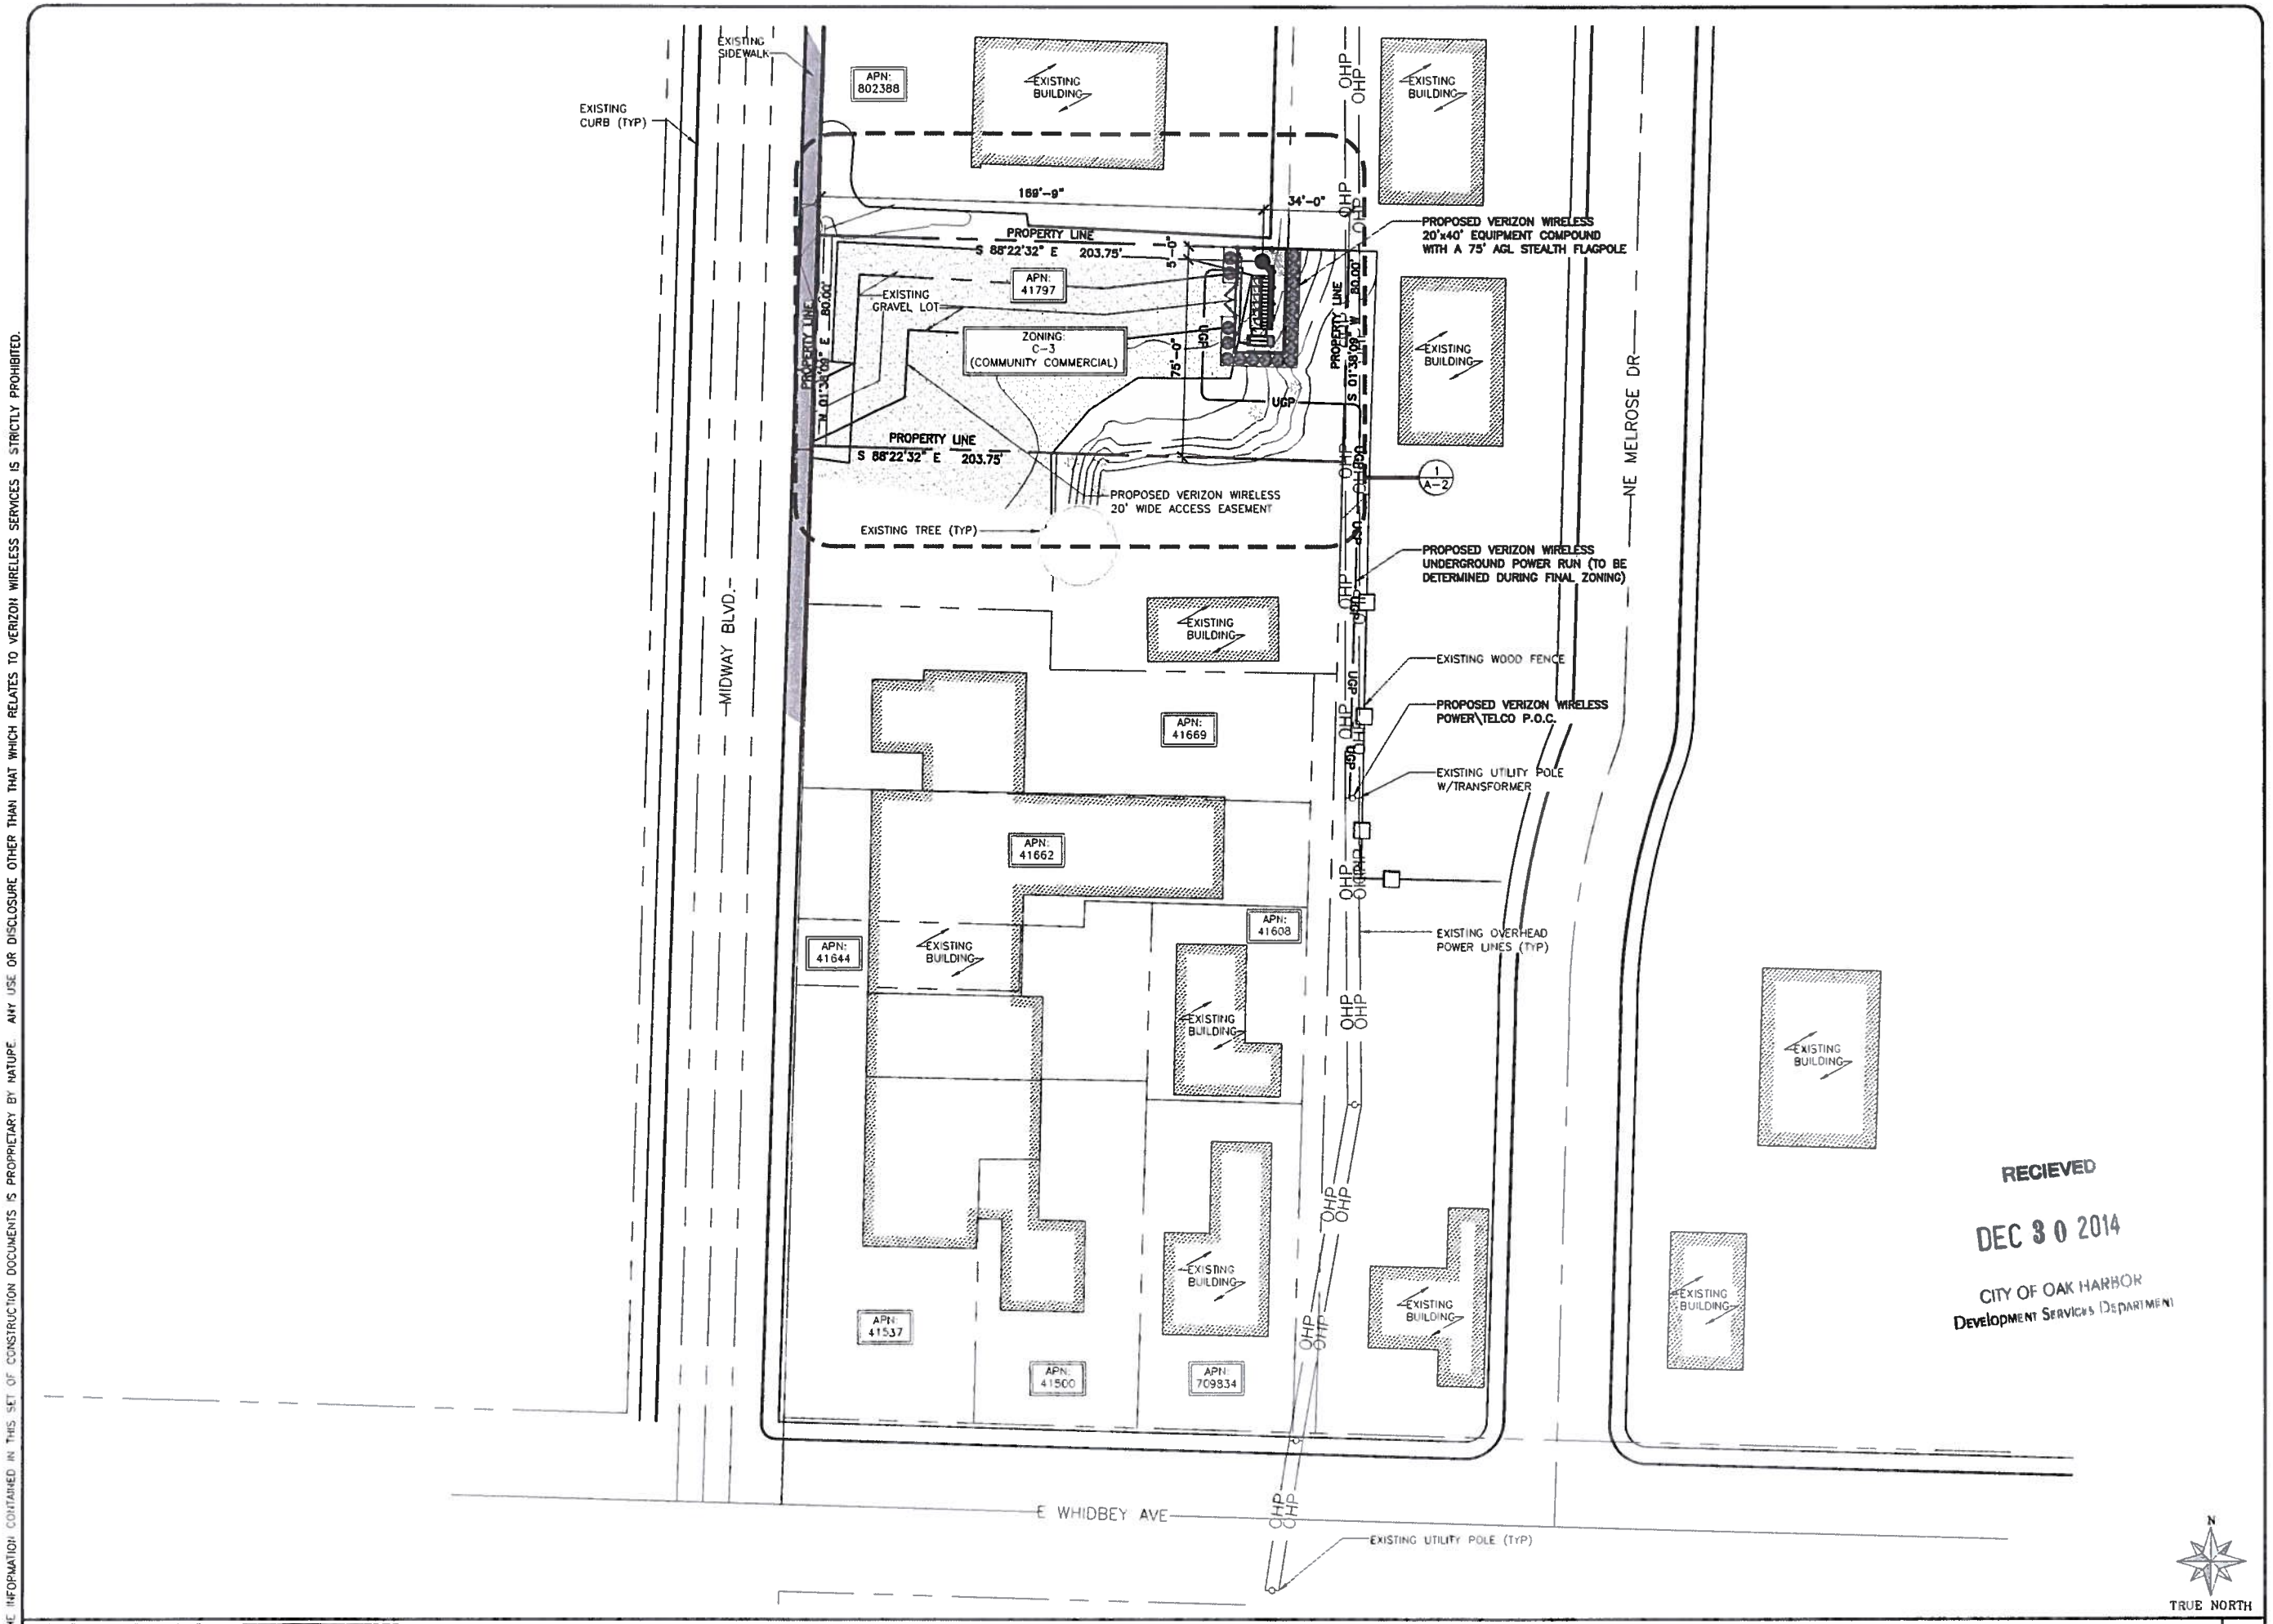

24"x36" SCALE: 1" = 30'-0"
11"x17" SCALE: 1" = 60'-0"
30' 15' 0' 30'

SITE PLAN | 1

RECIEVED
DEC 30 2014
CITY OF OAK HARBOR
DEVELOPMENT SERVICES DEPARTMENT

verizon wireless

Glotel.
>Integrity Delivered™

REGATTA

XXX NE MIDWAY BLVD
OAK HARBOR, WA 98277
PIERCE COUNTY

RYAN M. McDANIEL
STATE OF WASHINGTON
40630
REGISTERED
PROFESSIONAL ENGINEER

EXPIRES 1/9/

REVISIONS

REV.	DATE	DESCRIPTION	BY
A	07/17/14	ISSUED FOR 90% ZD REVIEW	CBK
0	07/22/14	ISSUED FOR 100% ZD REVIEW	RLD
1	11/17/14	REVISED FOR 100% ZD REVIEW	AF
2	12/04/14	REVISED FOR 100% ZD REVIEW	CBK

TITLE
SITE PLAN

SHEET
A-1

GLOTEL PROJECT #: J4925

THE INFORMATION CONTAINED IN THIS SET OF CONSTRUCTION DOCUMENTS IS PROPRIETARY BY NATURE. ANY USE OR DISCLOSURE OTHER THAN THAT WHICH RELATES TO VERIZON WIRELESS SERVICES IS STRICTLY PROHIBITED.