City of Oak Harbor Washington

Site Plan

Construction Tip Sheets

Tip Steet
TS 01
Drawn By: dwa 2/2012

SAMPLE SITE PLAN

(Do not use this sheet - create your own drawing)

SCALE: 1" = _____ FEET
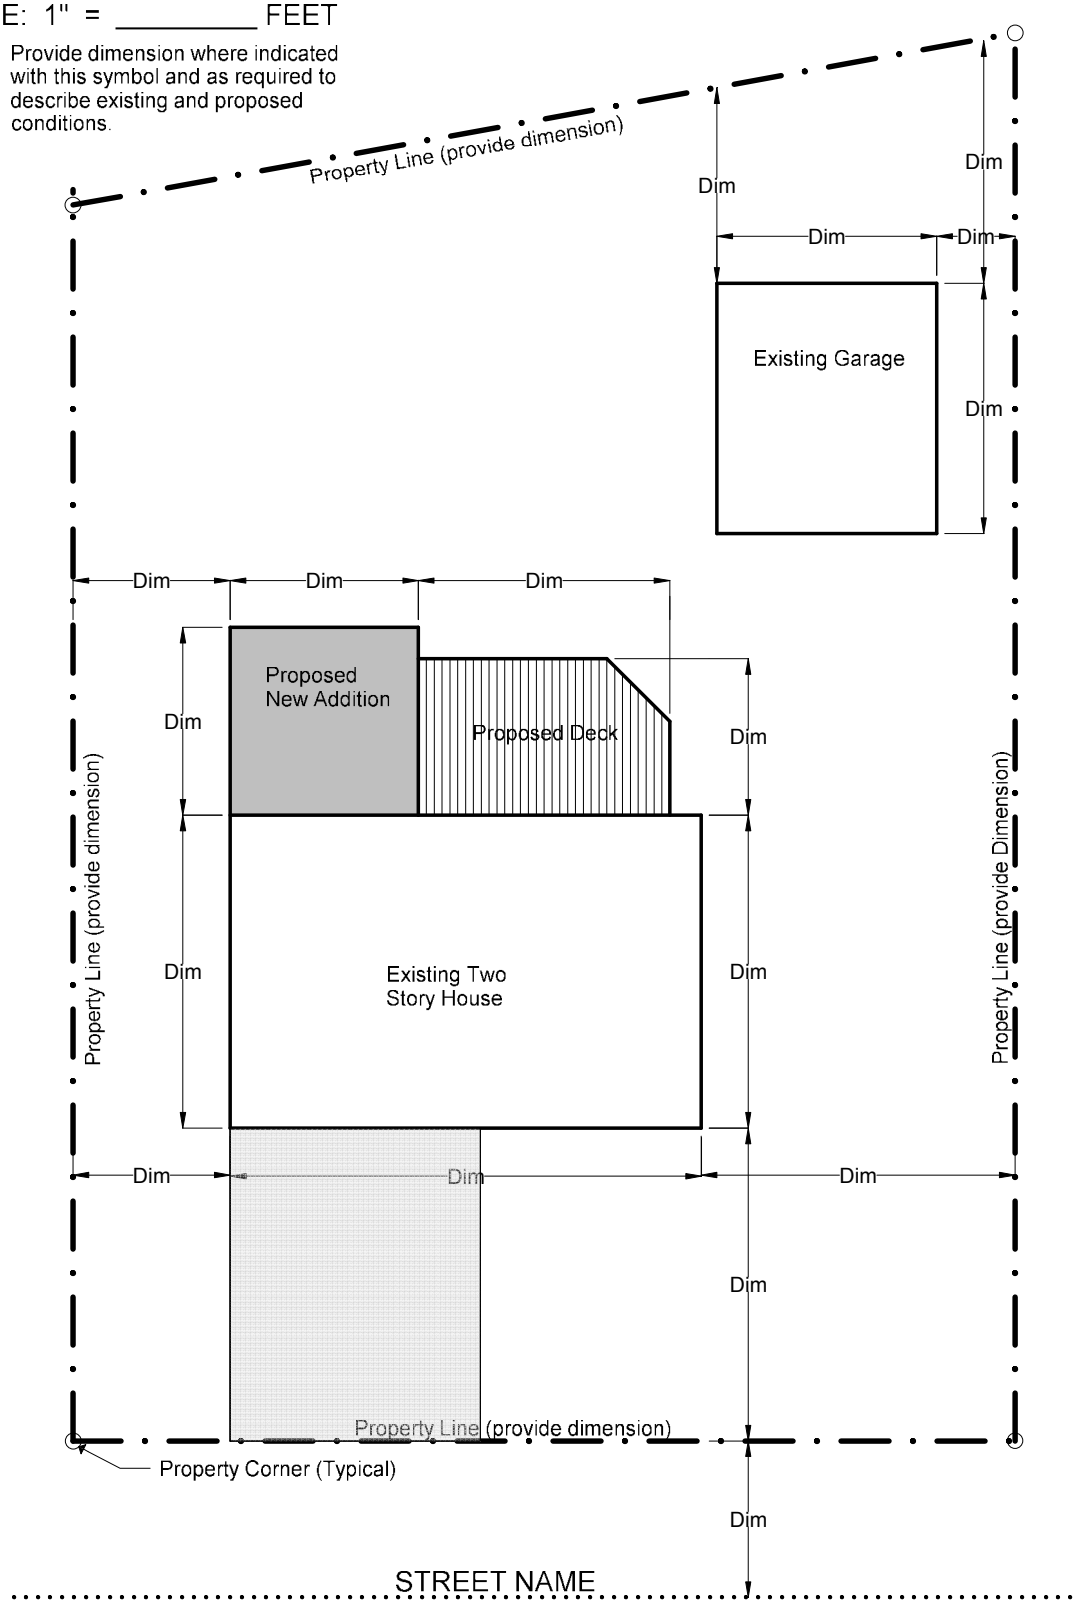
Dim — Provide dimension where indicated with this symbol and as required to describe existing and proposed conditions.