Drilling & Notching Exterior Walls

Construction Tip Sheets
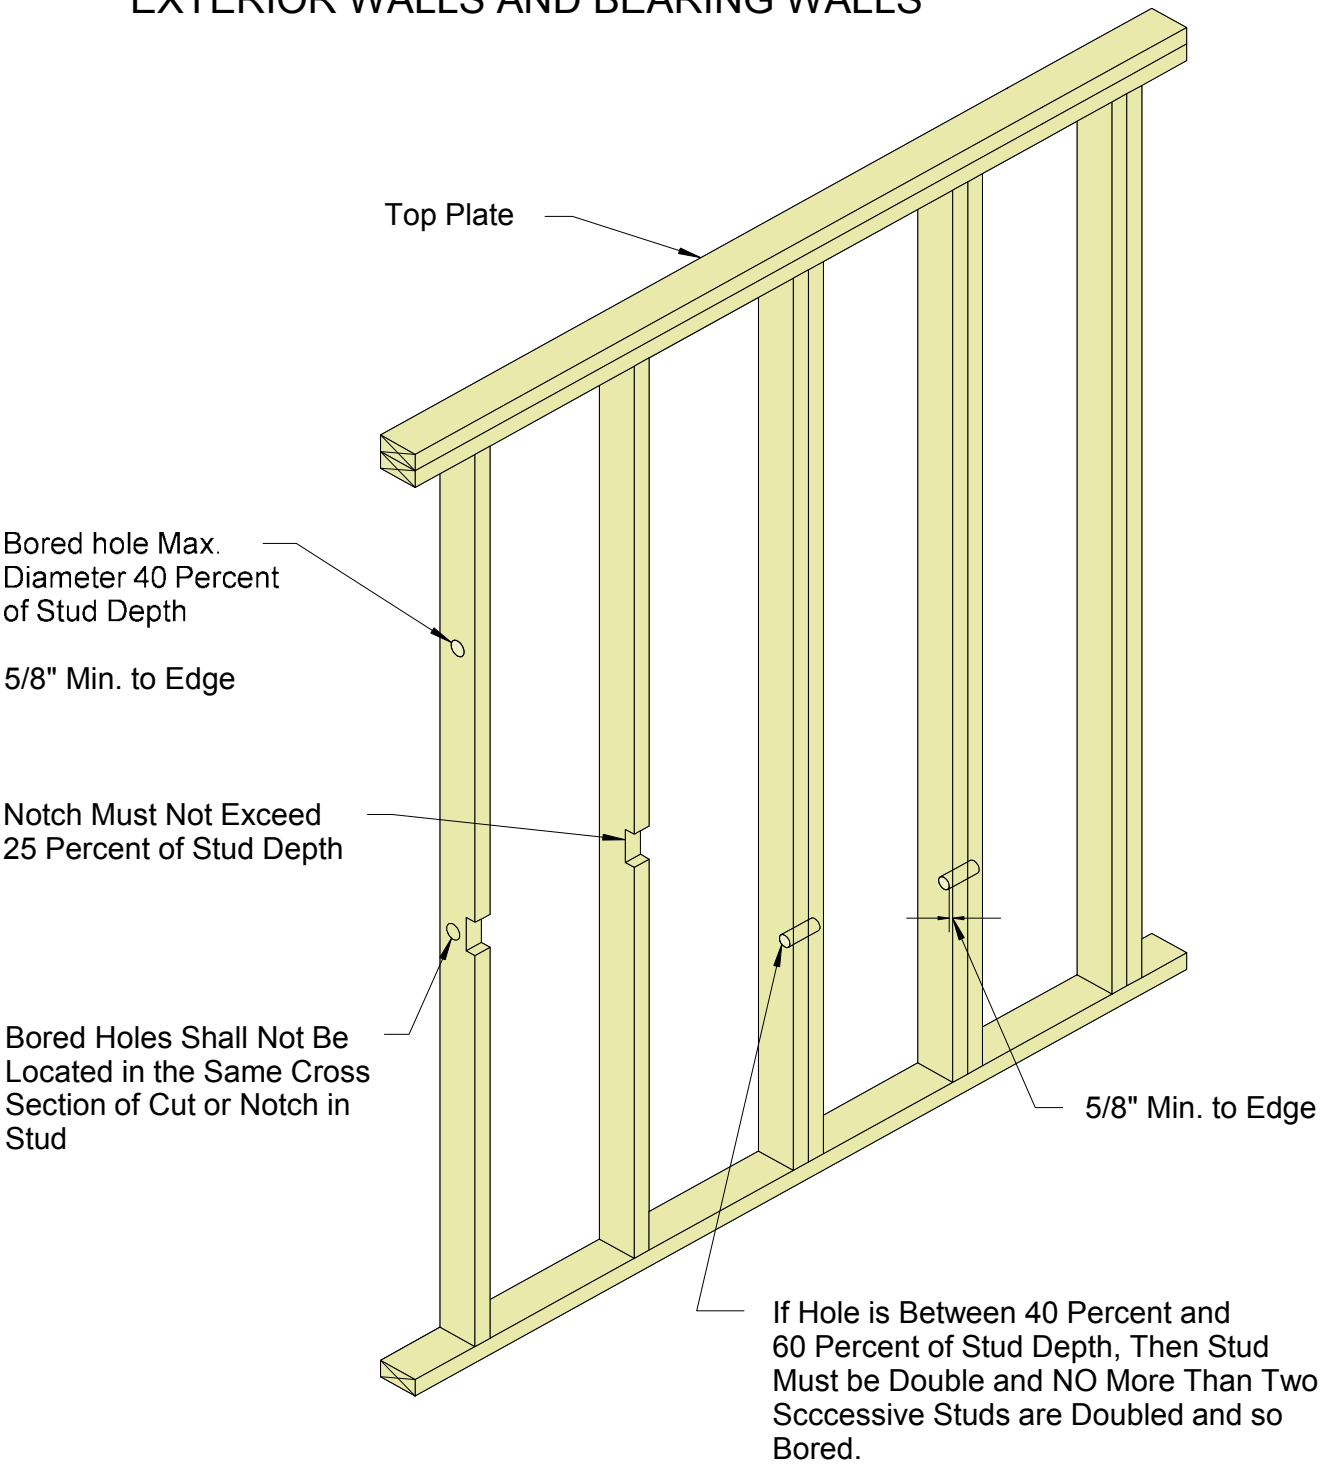
NOTCHING AND BORED HOLE LIMITATIONS FOR EXTERIOR WALLS AND BEARING WALLS