City of Oak Harbor Washington

Decks (Guardrail Details)

Construction Tip Sheets

Tip Sheet

TS 02-E

Drawn By:
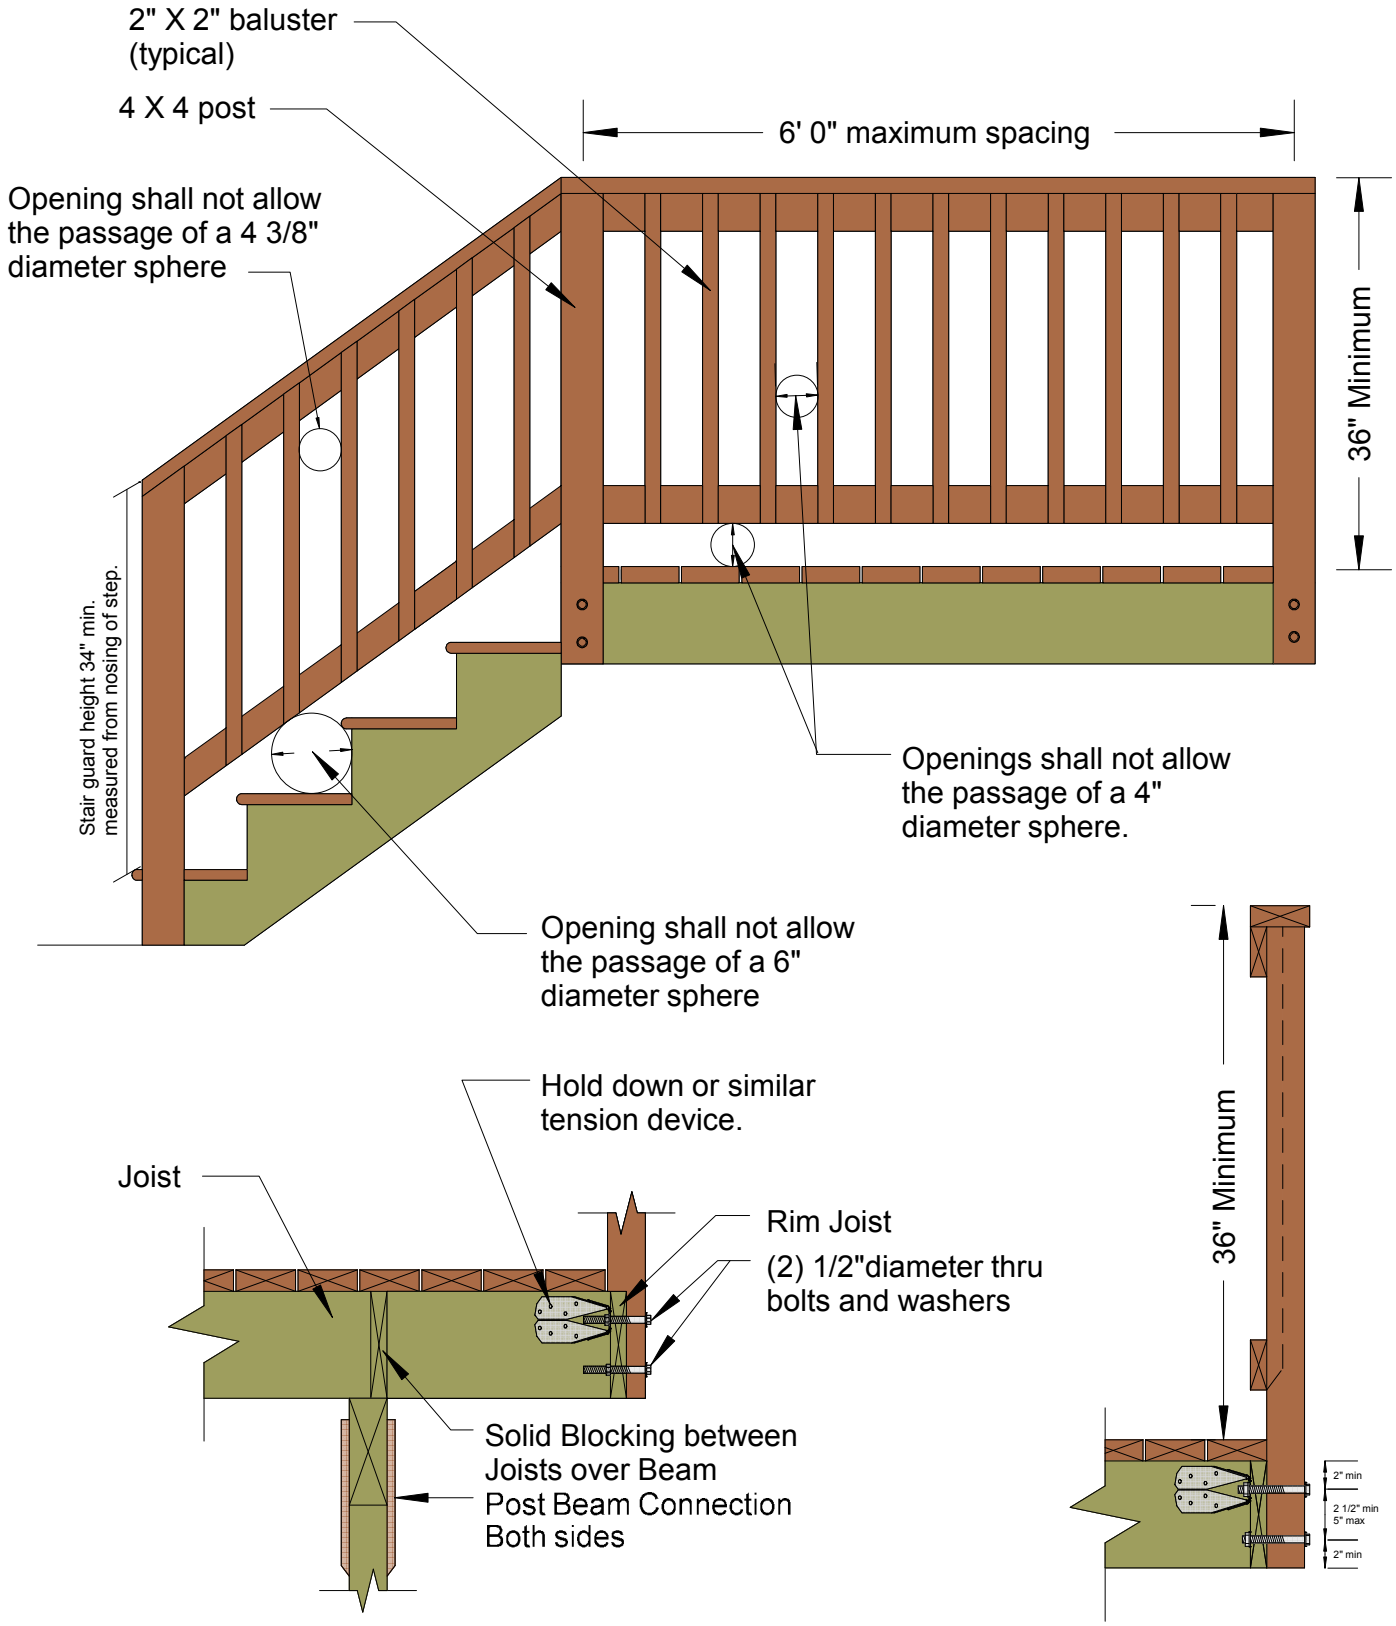
dwa 04/2012